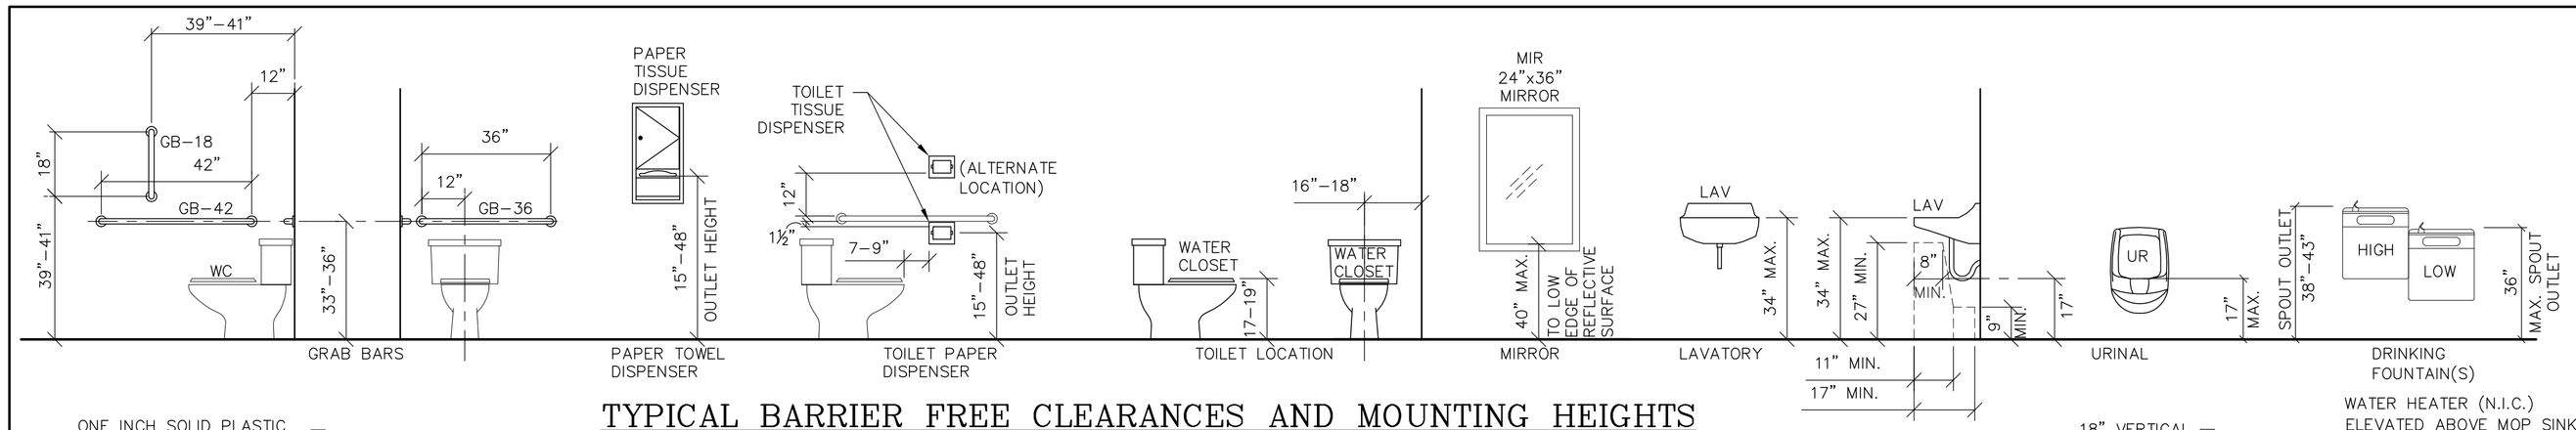

TYPICAL BARRIER FREE CLEARANCES AND MOUNTING HEIGHTS

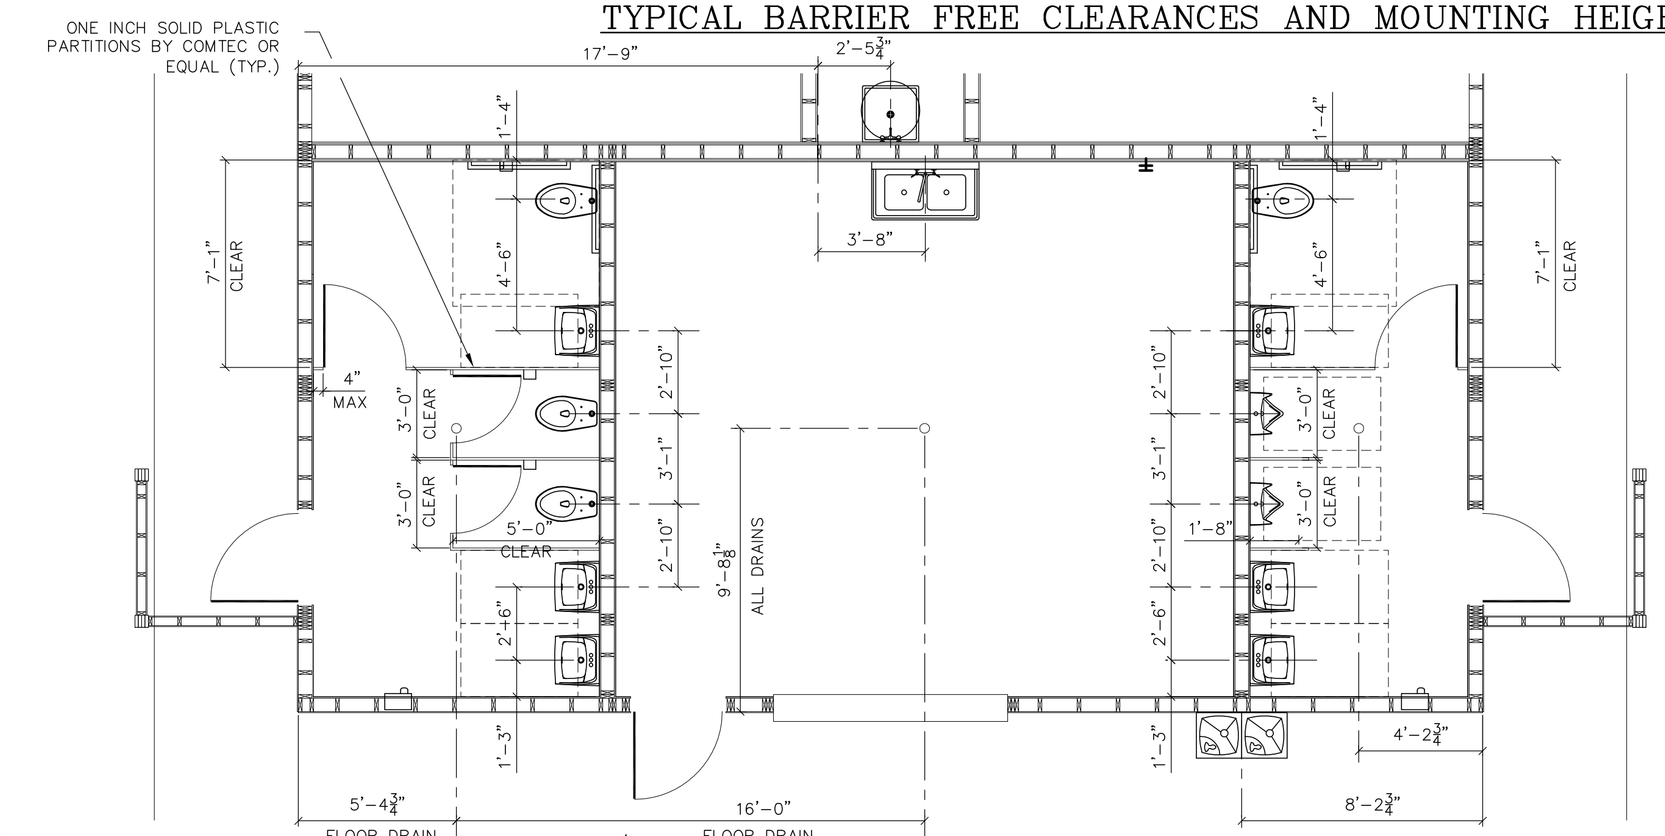

FIXTURE LAYOUT

SCALE: 1/4" = 1'–0"

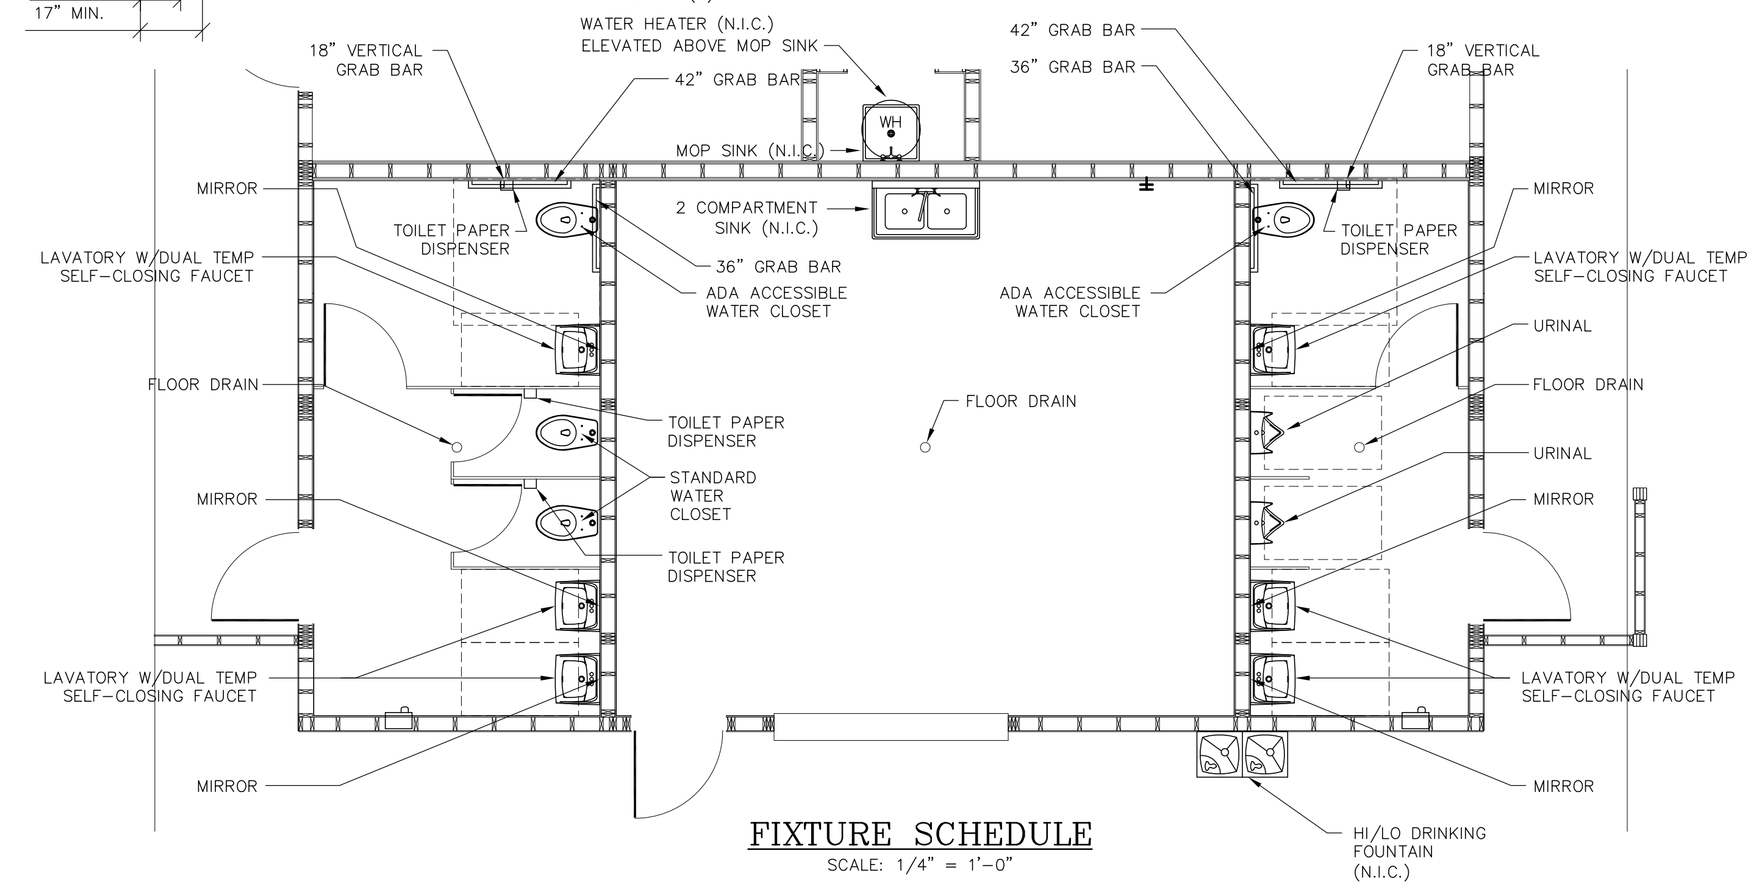

FIXTURE SCHEDULE

SCALE: 1/4" = 1'–0"

I. **PLUMBING FIXTURES**
All fixtures shall be vitreous china. All accessories shall be stainless steel. Pipe, rough-in,& miscellaneous connection hardware supplied by others. Plumbing chase to have a standard ½" key handle hose bibb. Items not listed are not included in package. NOTE: Not all accessories provided as an option to complete restroom (i.e. trash cans, hand dryers, soap dispensers, shower heads, etc.).

QUANTITY	DESCRIPTION	PART #
2	ADA accessible water closet w/ flush valve	Toto – CT705L & TMT1NNC-32
2	Standard water closet w/ flush valve	Toto – CT705 & TMT1NNC-32
2	Urinal w/ flush valve	Toto – UT447 & TMU1NNC-12
6	Lavatories	Toto – LT307.4
6	Grid drain	JB Allen – 1042L
6	Dual-temp self closing faucet	Moen – 8886
6	Stainless Steel Mirror	American Accessories – MI-3 MOD
4	Toilet paper dispenser	American Accessories – VT-5
2	18" Vertical grab bar for ADA water closet	American Accessories – GA3-SFX18
2	36" Grab bar for ADA water closet	American Accessories – GA3-SFX36
2	42" Grab bar for ADA water closet	American Accessories – GA3-SFX42

LEGEND

C.O.	CLEAN OUT
DF	DRINKING FOUNTAIN (N.I.C.)
DS	DOUBLE SINK (N.I.C.)
F.C.O.	FLOOR CLEAN OUT – ZURN Z1400K (N.I.C.)
FD	FLOOR DRAIN – SIOUX CHIEF FINISH LINE ADJUSTABLE (N.I.C.)
HB	1/2" KEYED HOSE BIBB – WOODFORD MODEL 65 (N.I.C.)
LAV	LAVATORY (DUAL TEMP FAUCET)
MS	MOP SINK – MUSTEE MODEL 62M (N.I.C.)
VTR	VENT THRU ROOF
WC	WATER CLOSET (1" FLUSH VALVE – SIPHONIC ACTION)
WH	WATER HEATER – 30 GAL. ELECTRIC WITH 3000 WATT, NON–SIMULTANEOUS ELEMENTS (N.I.C.)
W.C.O.	WALL CLEAN OUT – ZURN Z1446 (N.I.C.)

NOTE: MAXIMUM HOLE SIZE THROUGH STUDS FOR HORIZONTAL VENT PIPING TO BE 2 1/4"ø, CENTERED IN STUD.

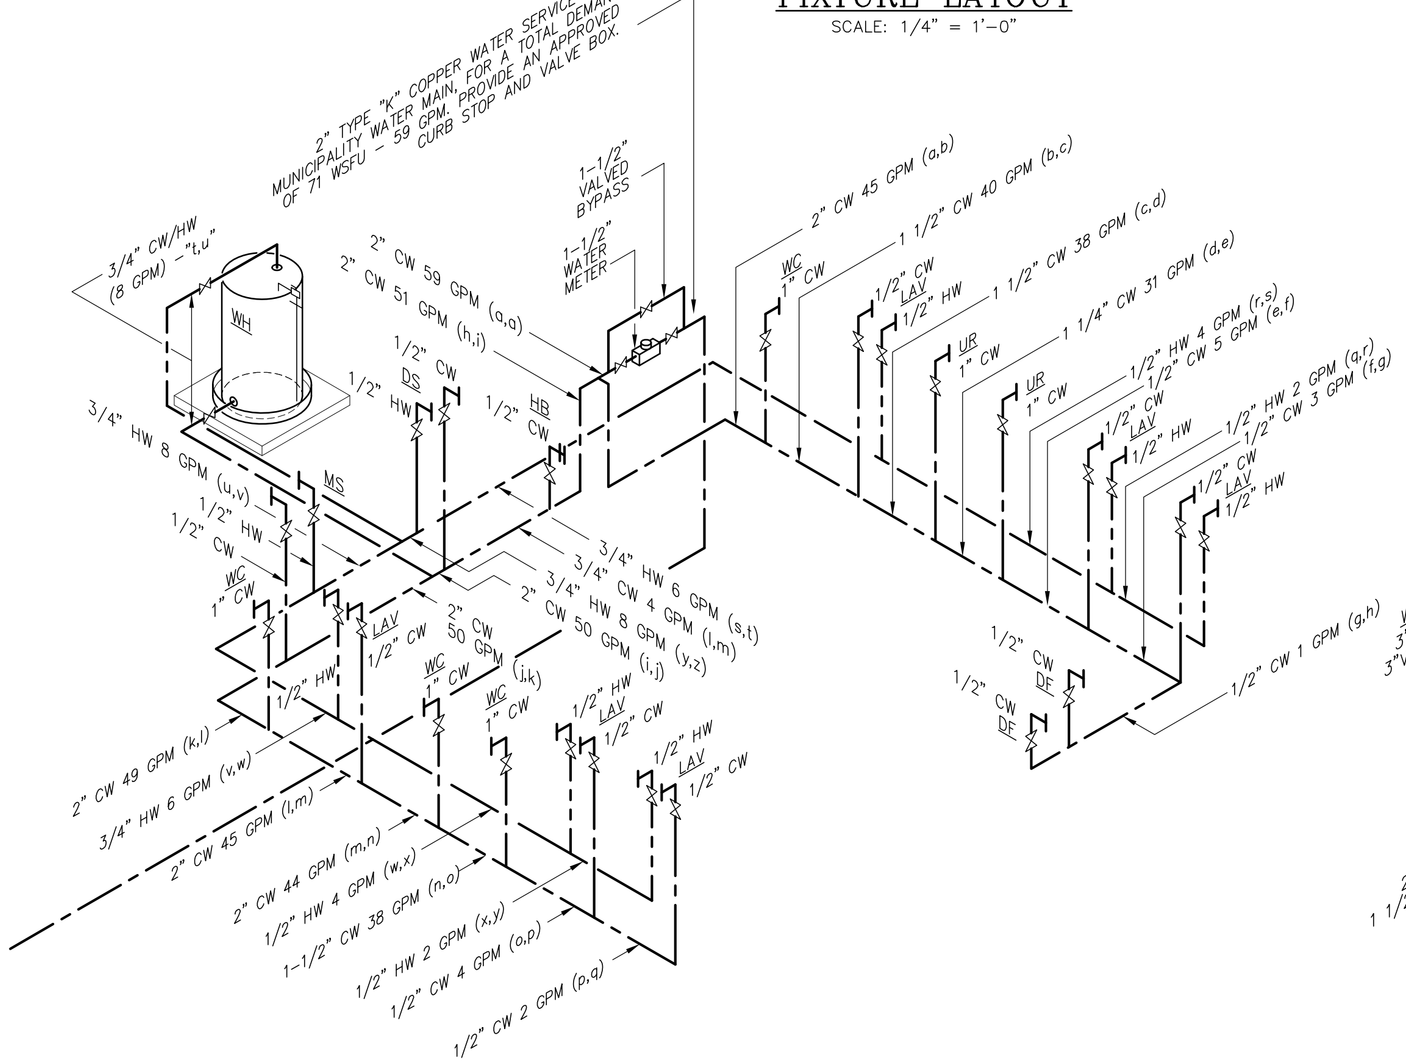

PLUMBING SUPPLY ISOMETRIC PLAN

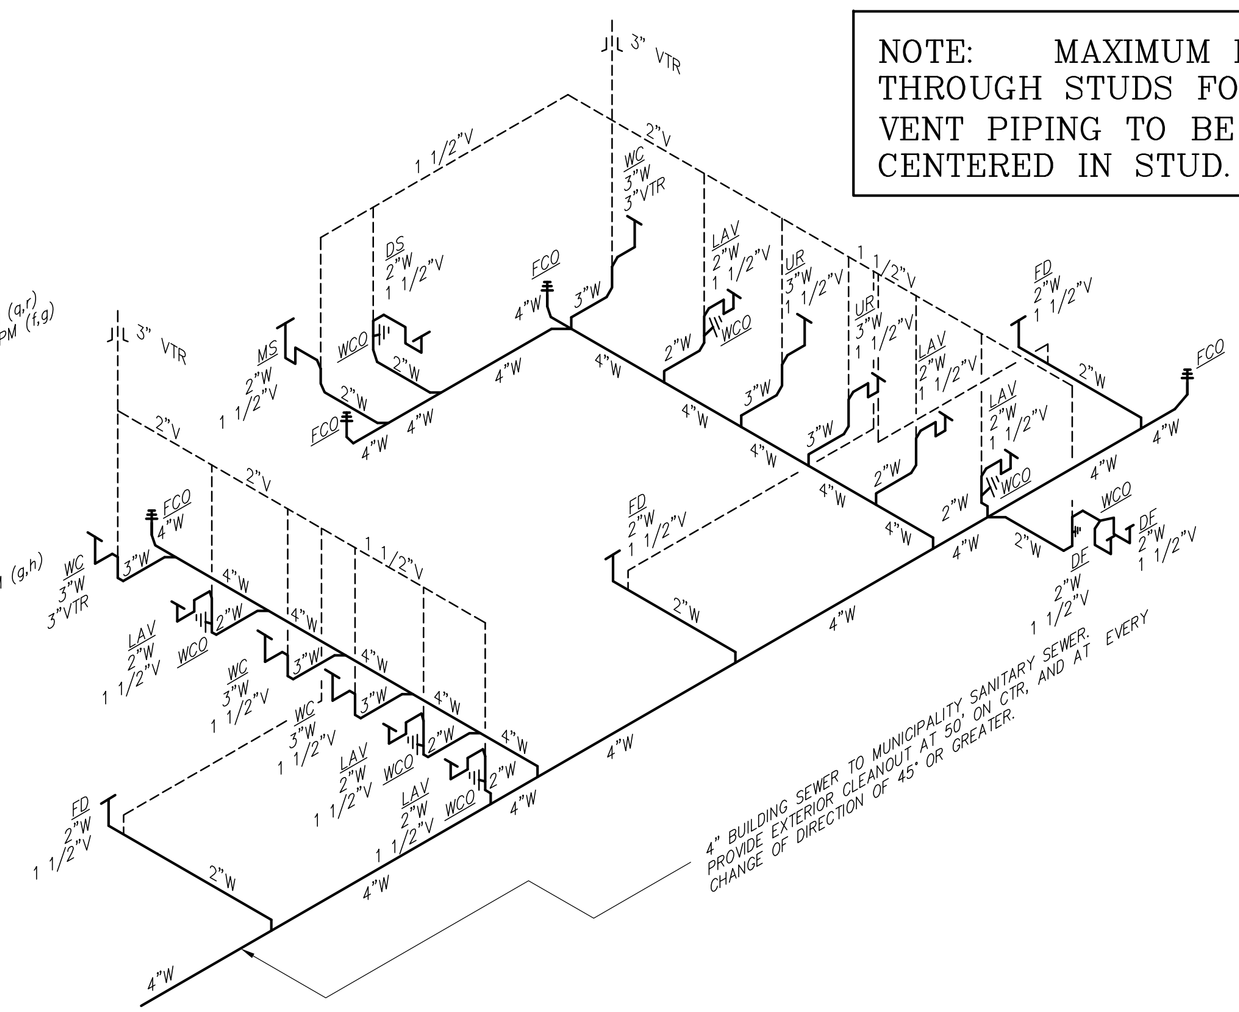

PLUMBING WASTE ISOMETRIC PLAN

THIS PRINT IS THE PROPERTY OF RCP SHELTERS AND IS NOT TO BE USED, COPIED, OR REPRODUCED WITHOUT THEIR EXPRESSED WRITTEN PERMISSION.

LW–G50100–03–ENC–3FSC
COMMUNITY PARK
BOILING SPRINGS, PA

RCP SHELTERS, INC.
2100 SE RAYS WAY STUART, FL 34994
PO BOX 25 STUART, FL 34995–0025
■ SHELTERS ■ PAVILIONS ■ CONCESSIONS ■ KIOSKS
■ RESTROOMS ■ BANDSHELLS ■ MINI–SHELTERS ■ DUGOUTS
Phone 800–525–0207 Fax 772–288–0207
www.rcpshelters.com Email info@rcpshelters.com

PROJ. NO.:	08–289	
DRAWN:	RJV	11–12–08
CHK'D:		
PLASMA VERIFIED:		
REV 1:	RJV	3–24–09
REV 2:	RJV	4–28–09
REV 3:		
REV 4:		
CAD NO.:	7380 P2	
EEC JOB NO.:	7380 R V	
SHEET NO.:	7 OF 8	